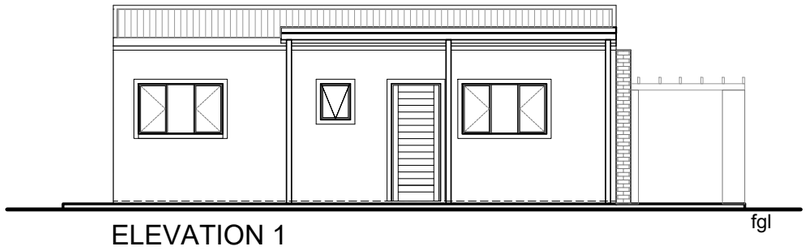

ELEVATION 1
SCALE 1:100

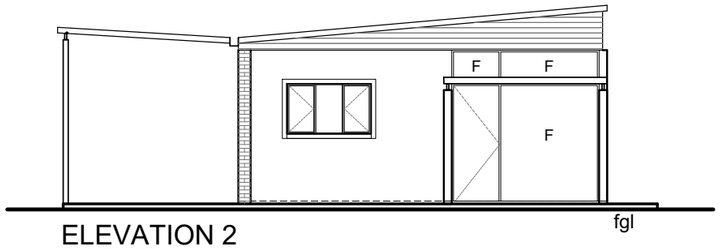

ELEVATION 2
SCALE 1:100

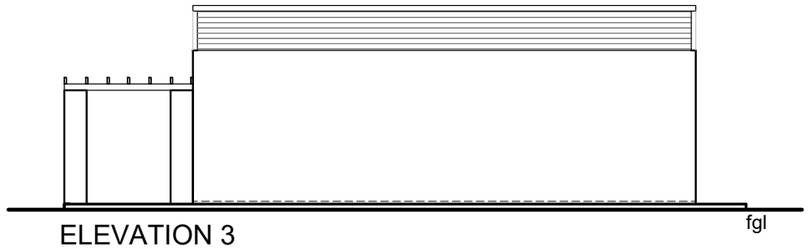

ELEVATION 3
SCALE 1:100

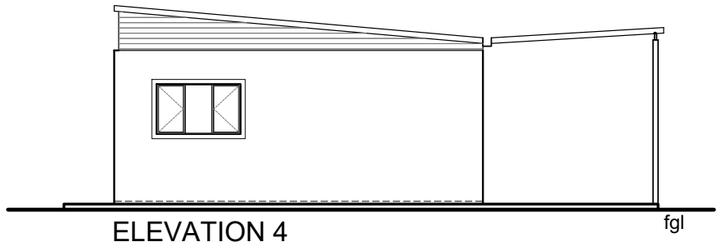

ELEVATION 4
SCALE 1:100

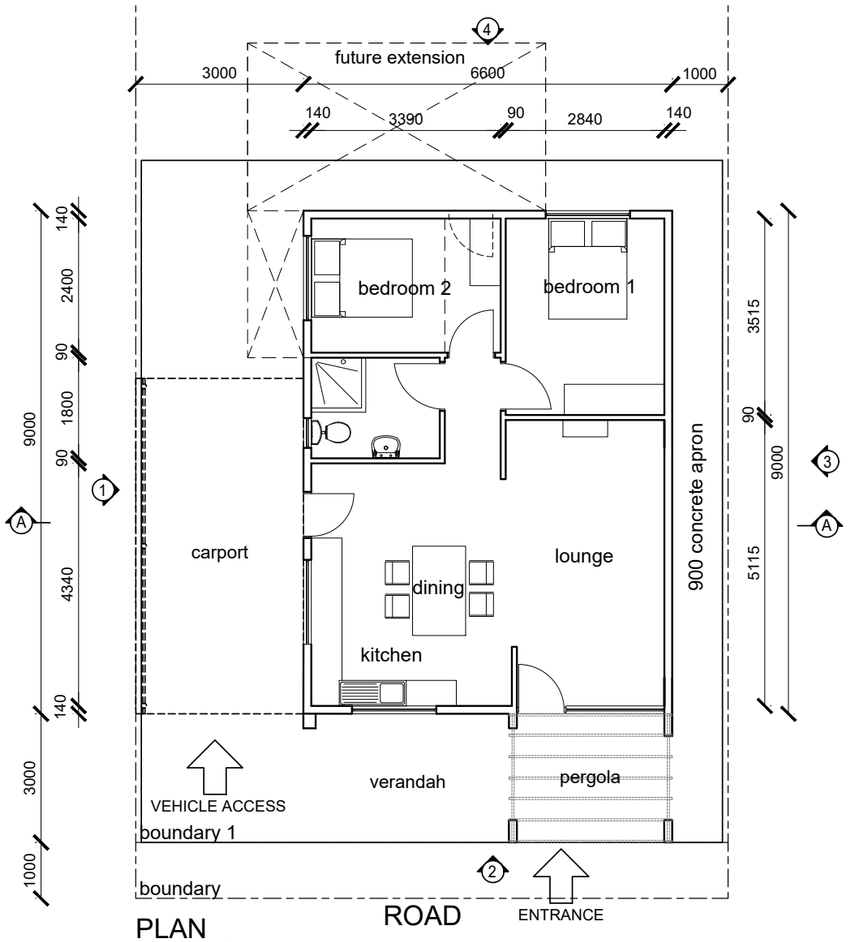

PLAN
SCALE 1:100

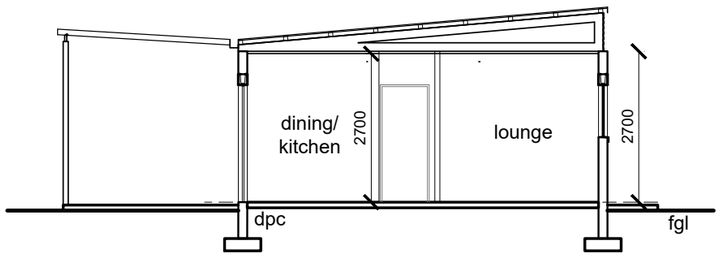

SECTION A - A
SCALE 1:100

UNIT TYPE 3:
- SINGLE UNIT
- NARROW SITE
- REAR FUTURE EXTENSION

See drawing 3R for perspective.

PLOT DATE : Monday, 05 March 2018
FILE PATH : M:\1 ARTEK4 - PROJECTS\1705 - CRU\1 00 Drawings\100 - 399 Working Drawings\DWG\1705-3 sixty sqm single unit CONTEMPORARY
SHEET SIZE : A3

PROJECT
AFFORDABLE HOUSING

DRAWING DESCRIPTION
60SQM CONTEMPORARY
SINGLE UNIT
PLAN, ELEVATIONS & SECTION

ARCHITECT
ARTEK 4 ARCHITECTS (KZN) CC
Durban: 46 Lena Ahrens Road, Glenwood, Durban 4000
tel: 031 201 0445 fax: 031 201 6609 email: admindbn@artek4.co.za
Port Shepstone: 19 Tradewinds, Marine Drive, Shelly Beach
tel: 039 682 2447 fax: 039 682 2446 email: adminps@artek4.co.za

Scale	Date	Drawn	Project No.	Drawing No.	Rev.
1:100	04/12/2017	DM	1705	3	.